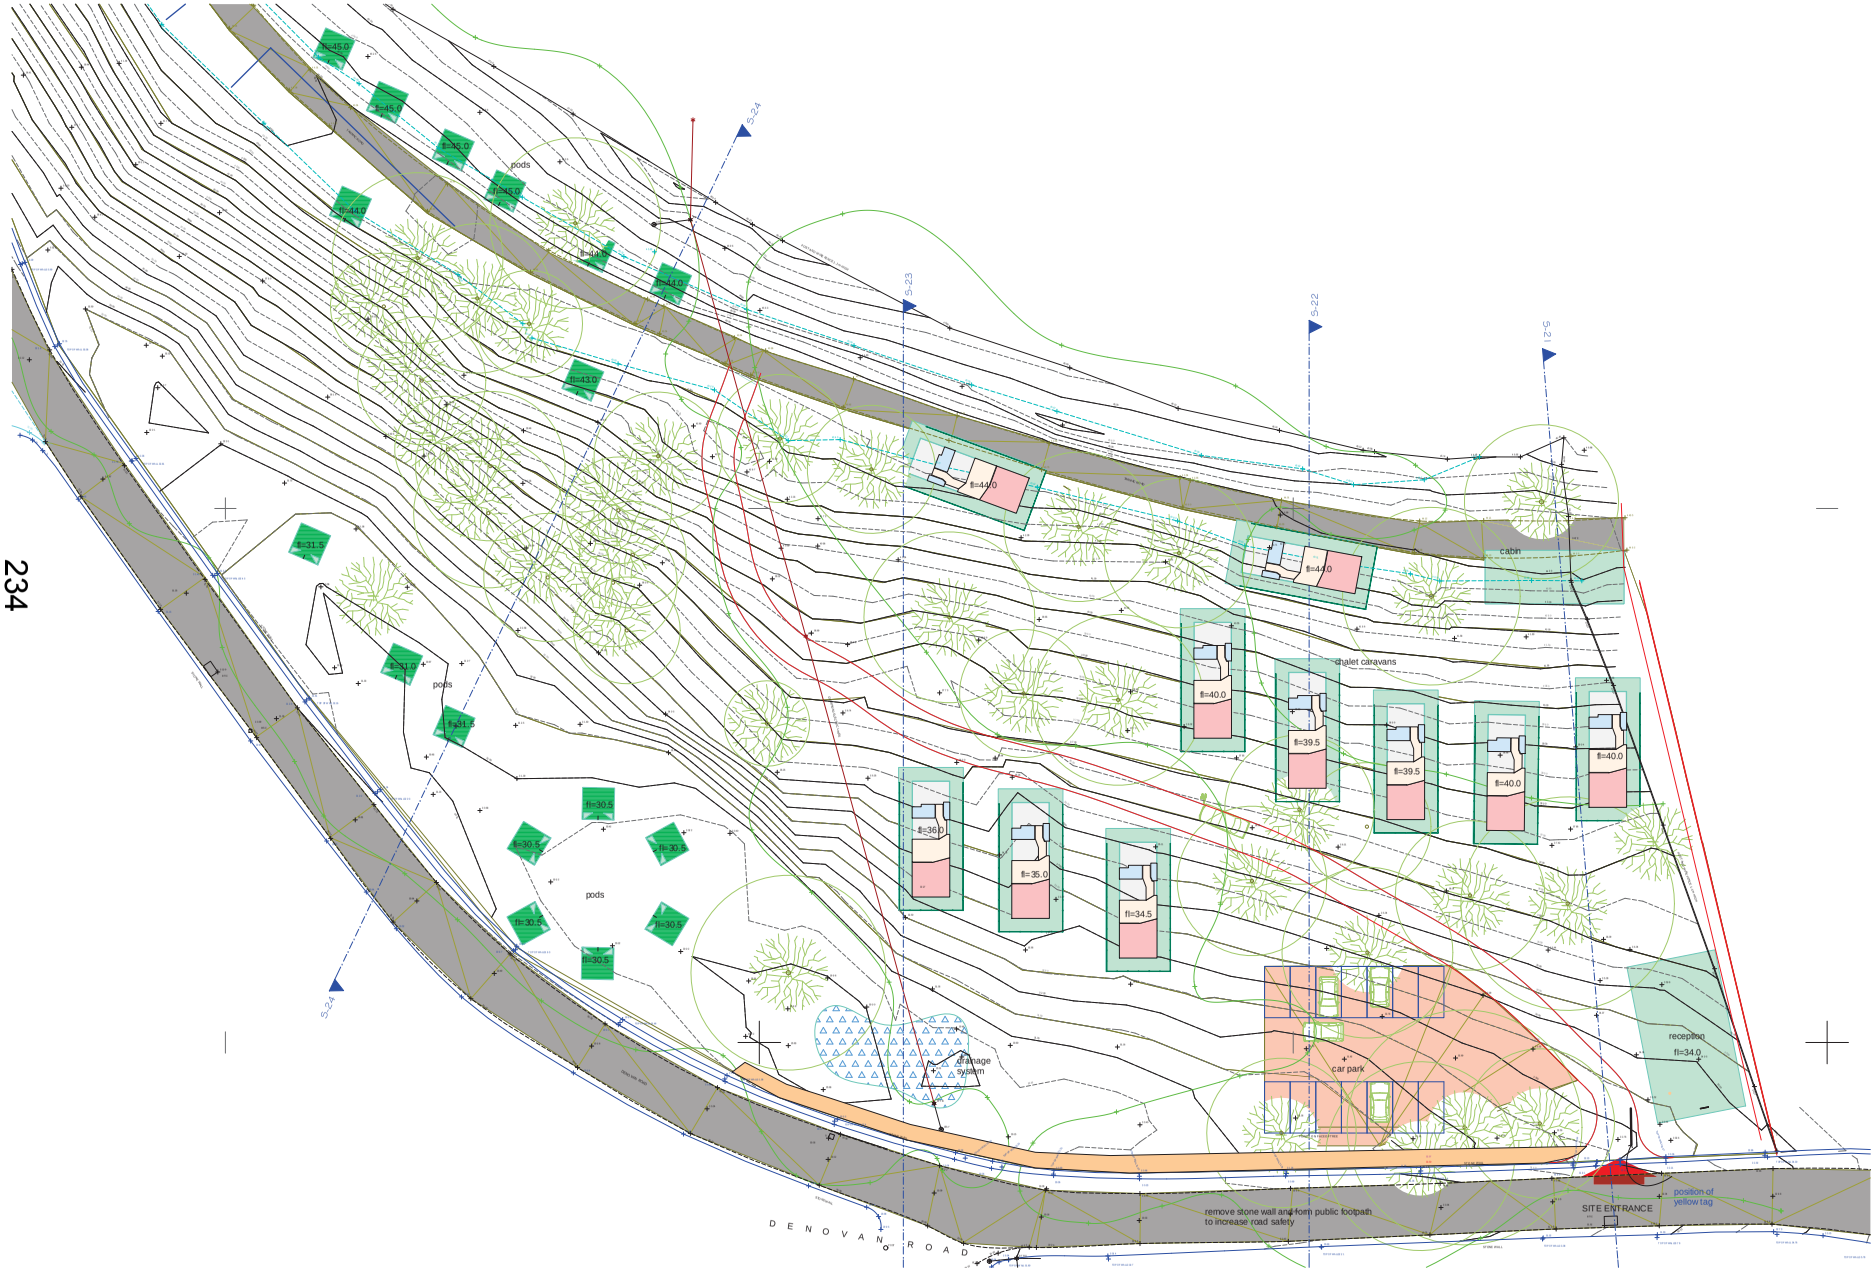

Project
PROPOSED HOLIDAY PARK AT DENOVAN VILLAGE DUNIPACE

Title
site section locations

Drawn By	Sheet Size
CC	A1

McFARLANE CURRAN
BUILDING DESIGN

12 MAIN STREET, COMRIE,
DUNFERMLINE KY12 9HD
TEL 07892922360
email: colin@mcfarlanecurran.co.uk

Date	Scale	Drawing No.
07/08/2015		4953.d.079

-3 OS map 1:250