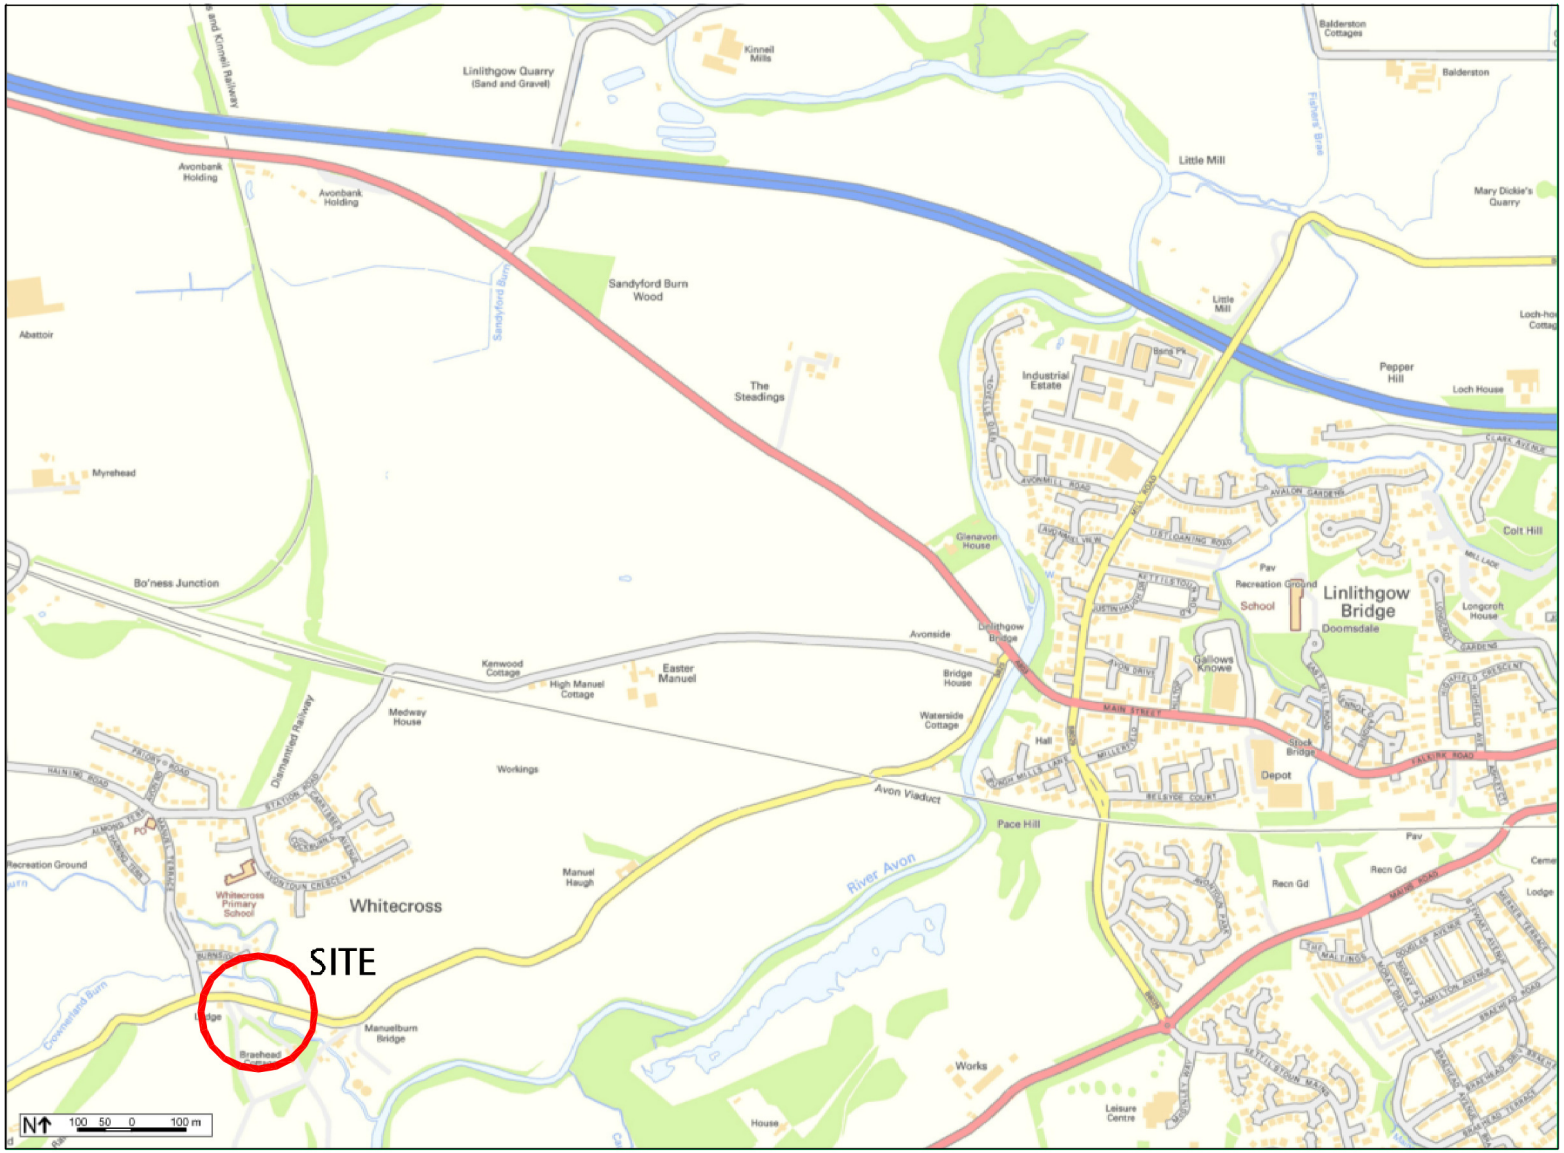

Location Plan Scale 1:10,000

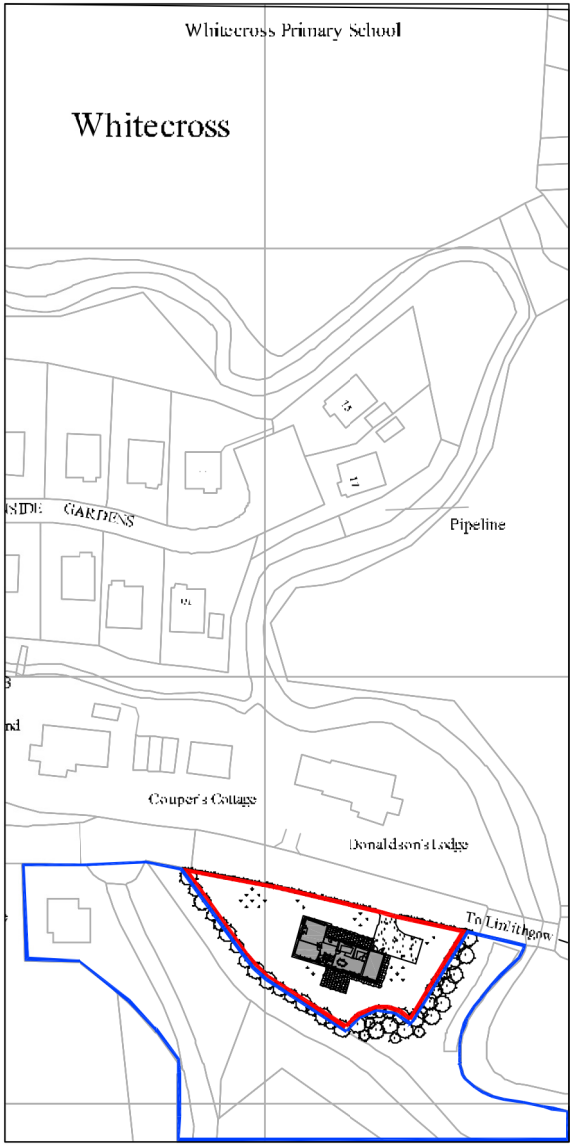

Location Plan Scale 1:1250

0 10 20 30 40 50 60 70 80 90 100
Scale : 1:1250

NOTES

Reproduction by permission of Ordnance Survey on behalf of HMSO. © Crown Copyright. Contract year 20 . All rights reserved. License number

ALL SIZES TO BE SITE VERIFIED IF IN DOUBT PLEASE ASK

THIS DRAWING IS COPYRIGHT

DO NOT SCALE FOR CONSTRUCTION PURPOSES

HEALTH AND SAFETY NOTES

SIGNIFICANT RESIDUAL HAZARDS	PRESENT	DESCRIPTION	ACTIONS / NOTES
Asbestos	☐		
Health Hazards	☐		
Structural Instability	☐		
Ground Conditions	☐		
Contamination	☐		
Buried and Overhead Services	☐		
Underground Structures	☐		
Adjacent Utilities	☐		
Site Restrictions	☐		
Other (specify)	☐		

REVISIONS

REV	DATE	BY	DETAILS

CLIENT
Gilmour Manuel

PROJECT
Proposed New House
Land at Manuel House
Linlithgow

PURPOSE: Planning
DRAWN BY: DR
DATE: 29/05/15

DRAWING TITLE
Location Plans

SCALE: 1:1250, 1:10000
PAPER SIZE: A3
JOB NO.: 4517
DWG. NO.: Loc1
REVISION:

DENHOLM PARTNERSHIP ARCHITECTS
www.denholmpartnerships.co.uk T: 01764 670699